



LEGEND


--- Location of equipment for future use
 --- Equipment to be installed in future
 --- Area to be reserved for future use

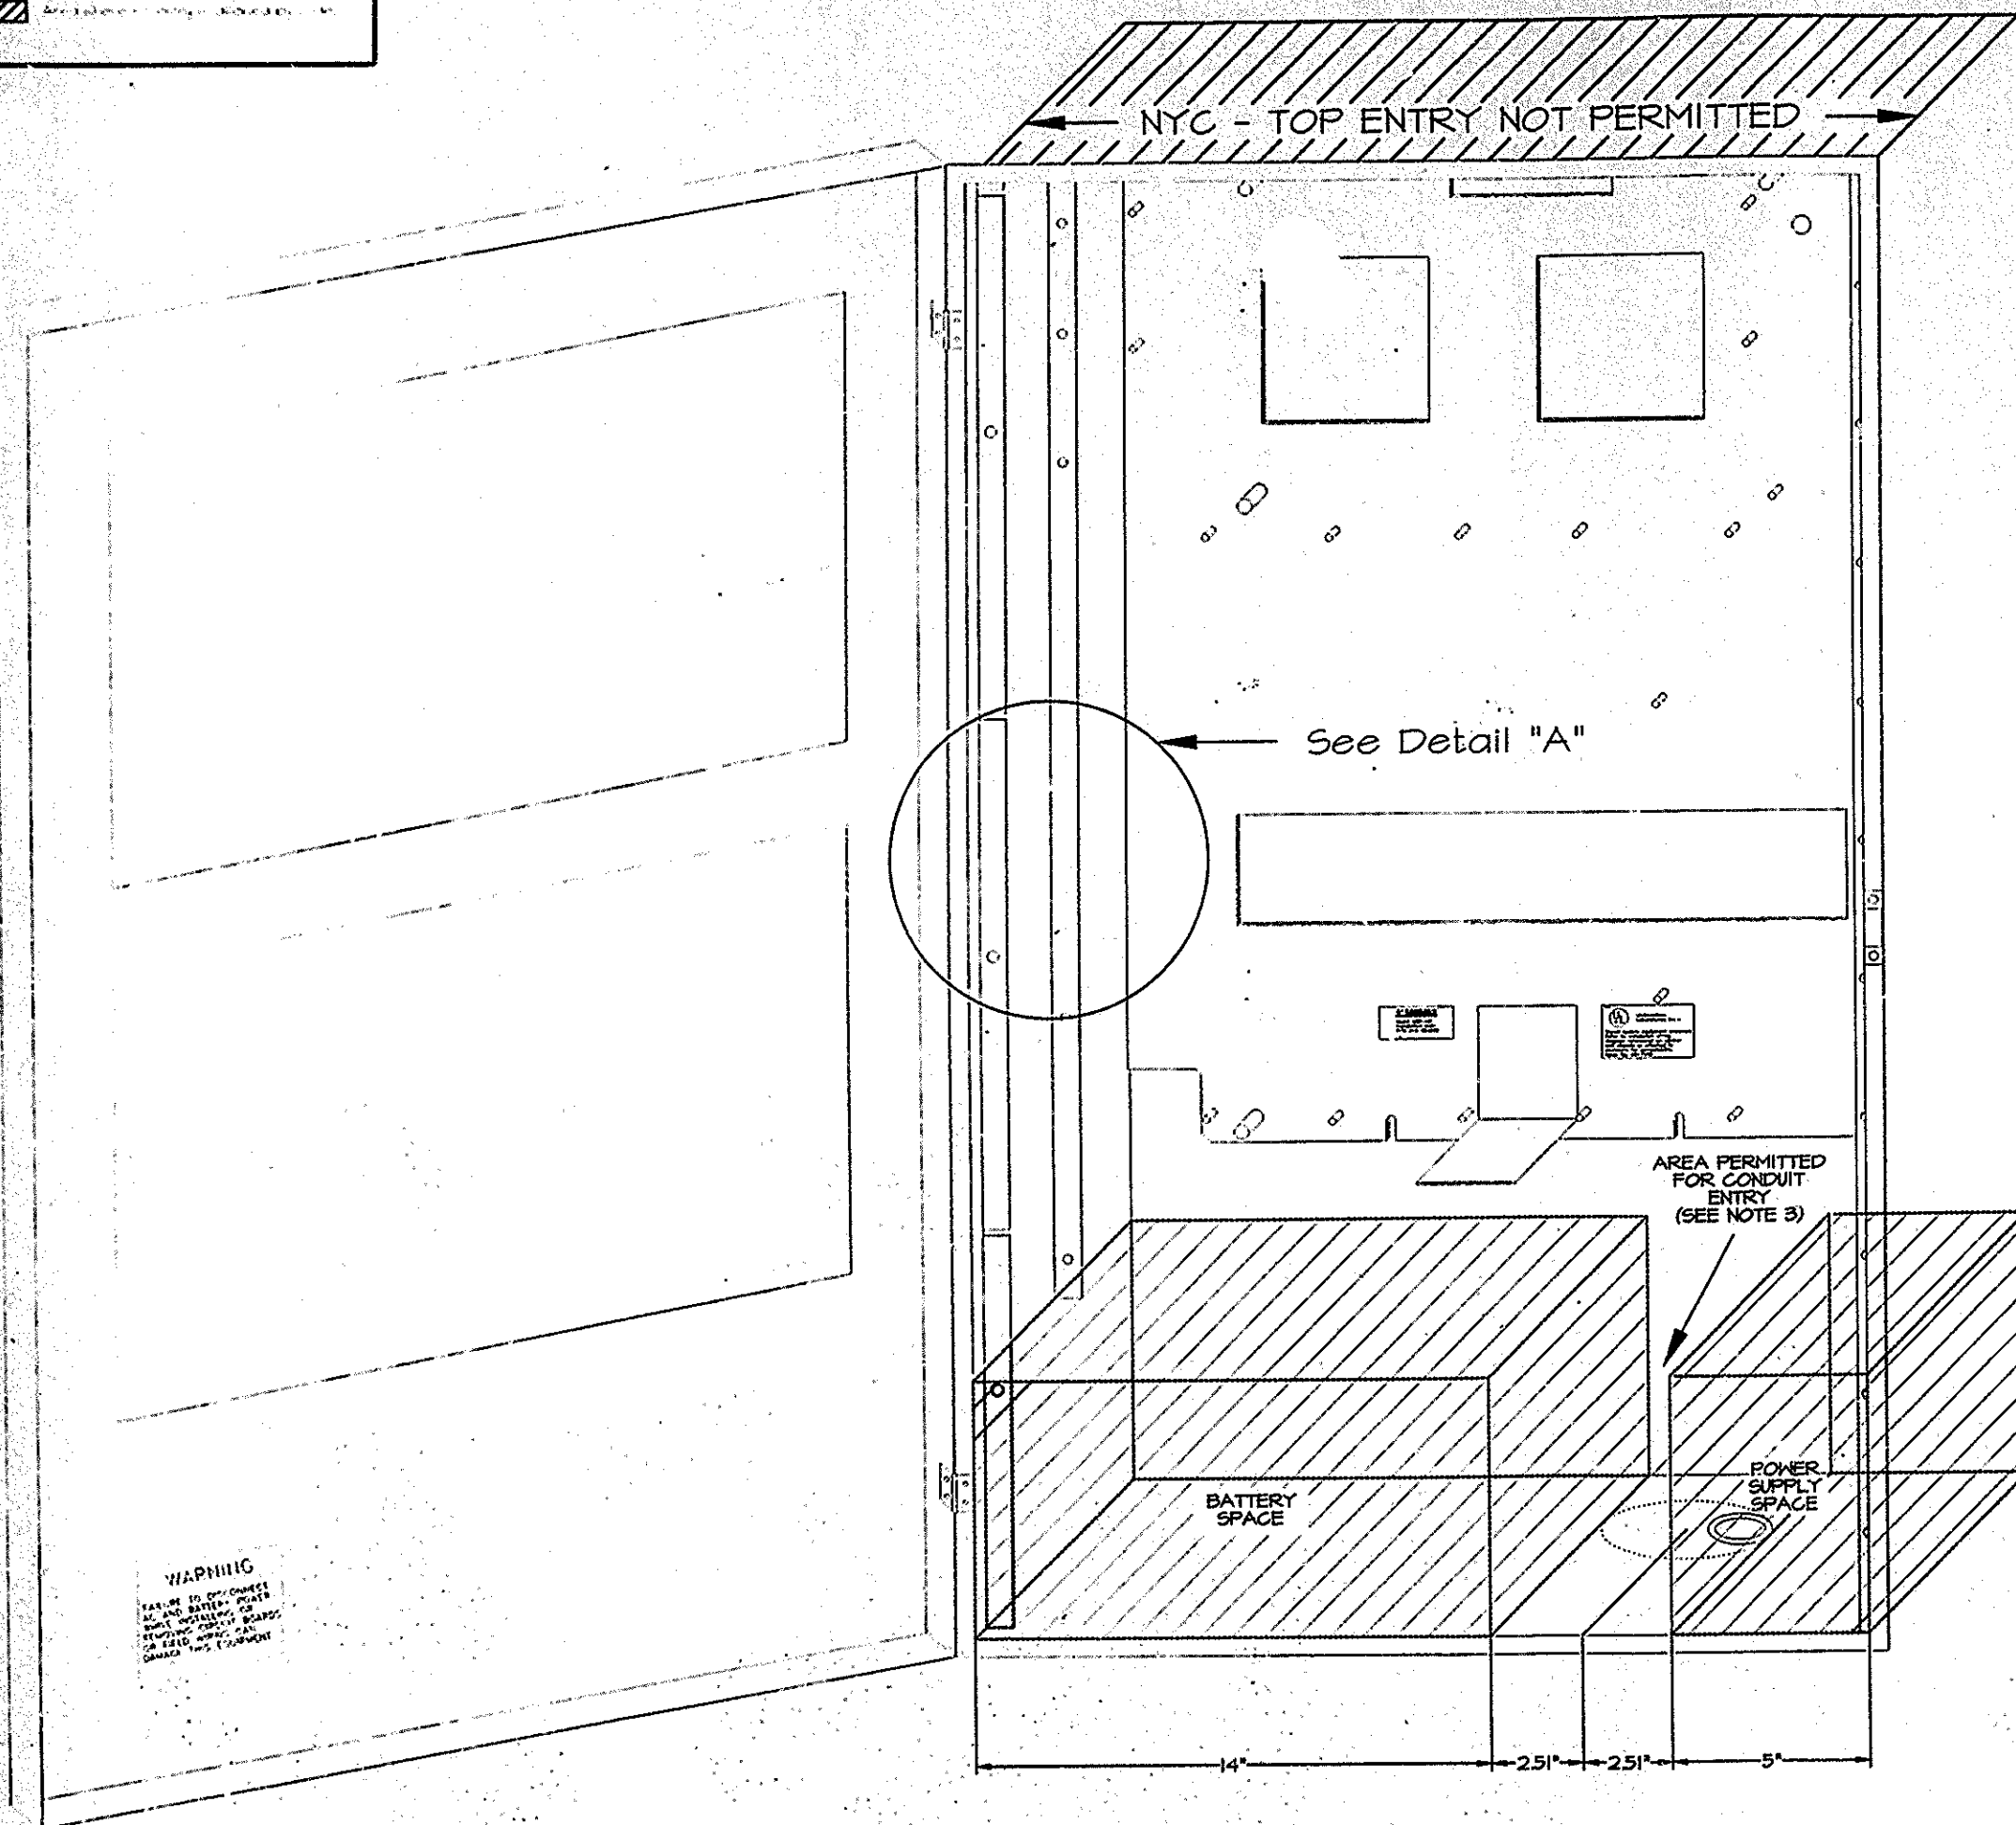

MME-3 BACKBOX WITH MBR-MP BACKPLATE
 N.T.S.

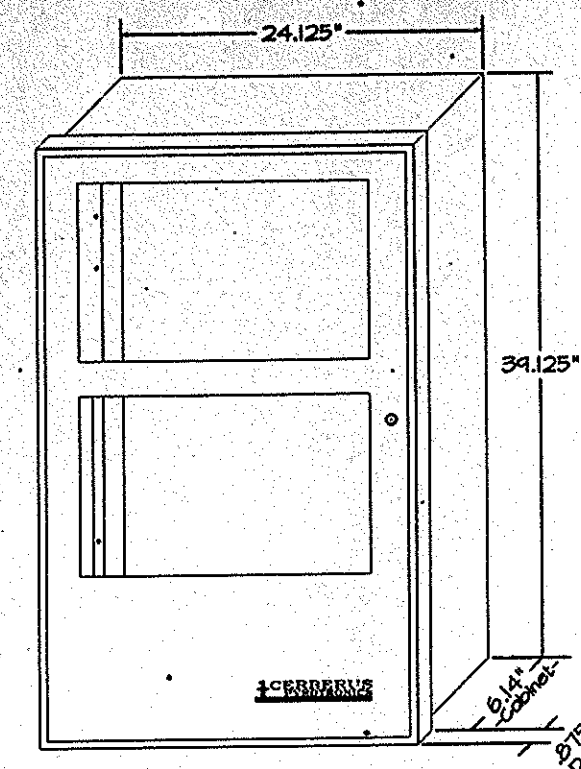


MME-3 Dimensions
 N.T.S.

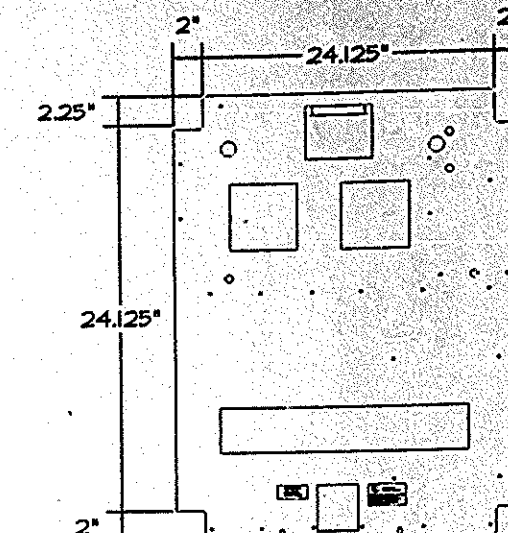

MBR-MP Dimensions
 N.T.S.

(Outside Dimensions)


DETAIL "A"

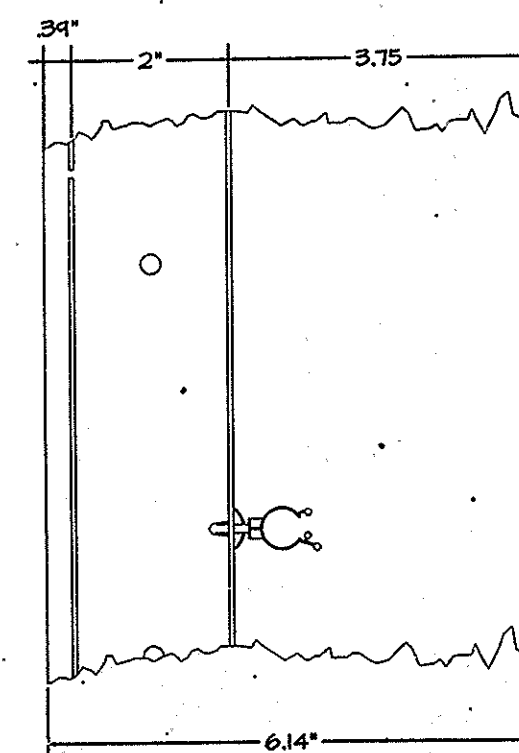

(Inside Dimensions)

DETAIL "B"

MME-3 Mounting Dimensions

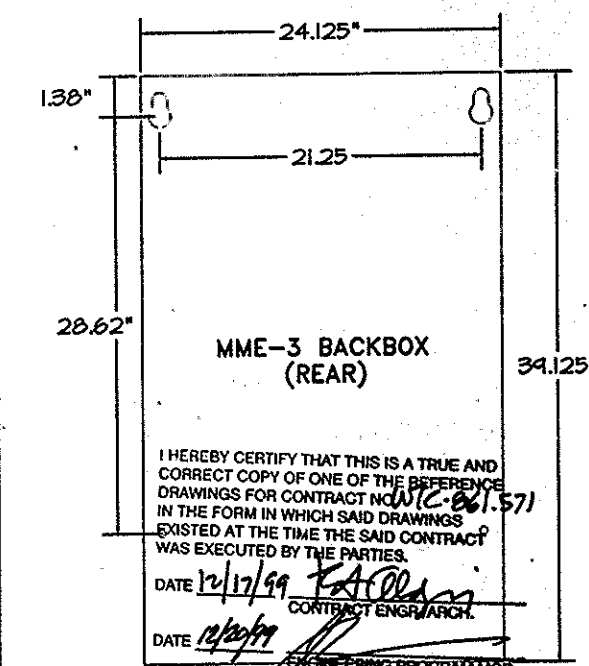

(Outside Dimensions)

REVISIONS

REV.	DESCRIPTION	OR DATE	APPD DATE
1	ISSUED FOR CONSTRUCTION	5/17/99	5/17/99
2	ISSUED FOR PA REVIEW	5/4/99	5/4/99
3	CREATED DRAWING	5/1/99	5/1/99

NOTES

- 1) SYSTEM SHALL BE INSTALLED IN ACCORDANCE WITH SEVEN CERBERUS DIVISION SPECIFICATIONS APPLICABLE TO THE CONTRACT DOCUMENTS, DISCREPANCIES, SUPPLIES AND COMPONENTS LISTED ON ANY DOCUMENT, DRAWING, SPECIFICATION, ETC. SHALL BE REPORTED IMMEDIATELY TO THE SEVEN CERBERUS DIVISION PROJECT MANAGER. INSTALLATION AND RESOLUTION IS MOVED IN HANDS BY SEVEN CERBERUS DIVISION PROJECT MANAGER. ALL WORK SHALL BE FULLY INSPECTED AND TESTED BY A CERTIFIED SYSTEMS TECHNICIAN DESIGNATED BY THE SEVEN CERBERUS DIVISION PROJECT MANAGER. SYSTEMS SHALL NOT BE POWERED UP PRIOR TO THIS POINT.
- 2) ALL CORRECTIONS MUST BE REPORTED TO SEVEN CERBERUS DIVISION PROJECT MANAGER AND MUST BE IN ACCORDANCE WITH ALL SEVEN CERBERUS DIVISION SPECIFICATIONS, DISCREPANCIES, SUPPLIES AND COMPONENTS LISTED ON ANY DOCUMENT, DRAWING, SPECIFICATION, ETC. MATERIALS NOT LISTED ARE APPROVED FOR USE WITH THE SEVEN CERBERUS DIVISION PROJECT MANAGER'S APPROVAL. MATERIALS NOT LISTED SHALL NOT BE EMPLOYED.
- 3) WHEN INSTALLING A CONDUIT LARGER THAN THE PREVIOUS ONE, PROVIDE IN THE AREA A LARGE DUCT TO THE CONDUIT. BATTERY SPACE TO AVOID INTERFERENCE WITH THE POWER SUPPLY.

**FIRE ALARM SYSTEM
 DEVICE UPGRADE
 PHASE III**

SIEMENS Cerberus Division
 Siemens Building Technologies, Inc.
 3500 N. 19th Street, Suite 100
 Phoenix, AZ 85016-2800
 (602) 955-1000

DAY: 10
 CHG: 10
 AUTH: 10
 REV: 10
 SCALE: 10
 SHEET: 10

MXLRV Transponder
 MME-3
 Cabinet
 Mechanical
 Specifications

SHEET 4 OF 4 N.T.S. SPECIFICATIONS